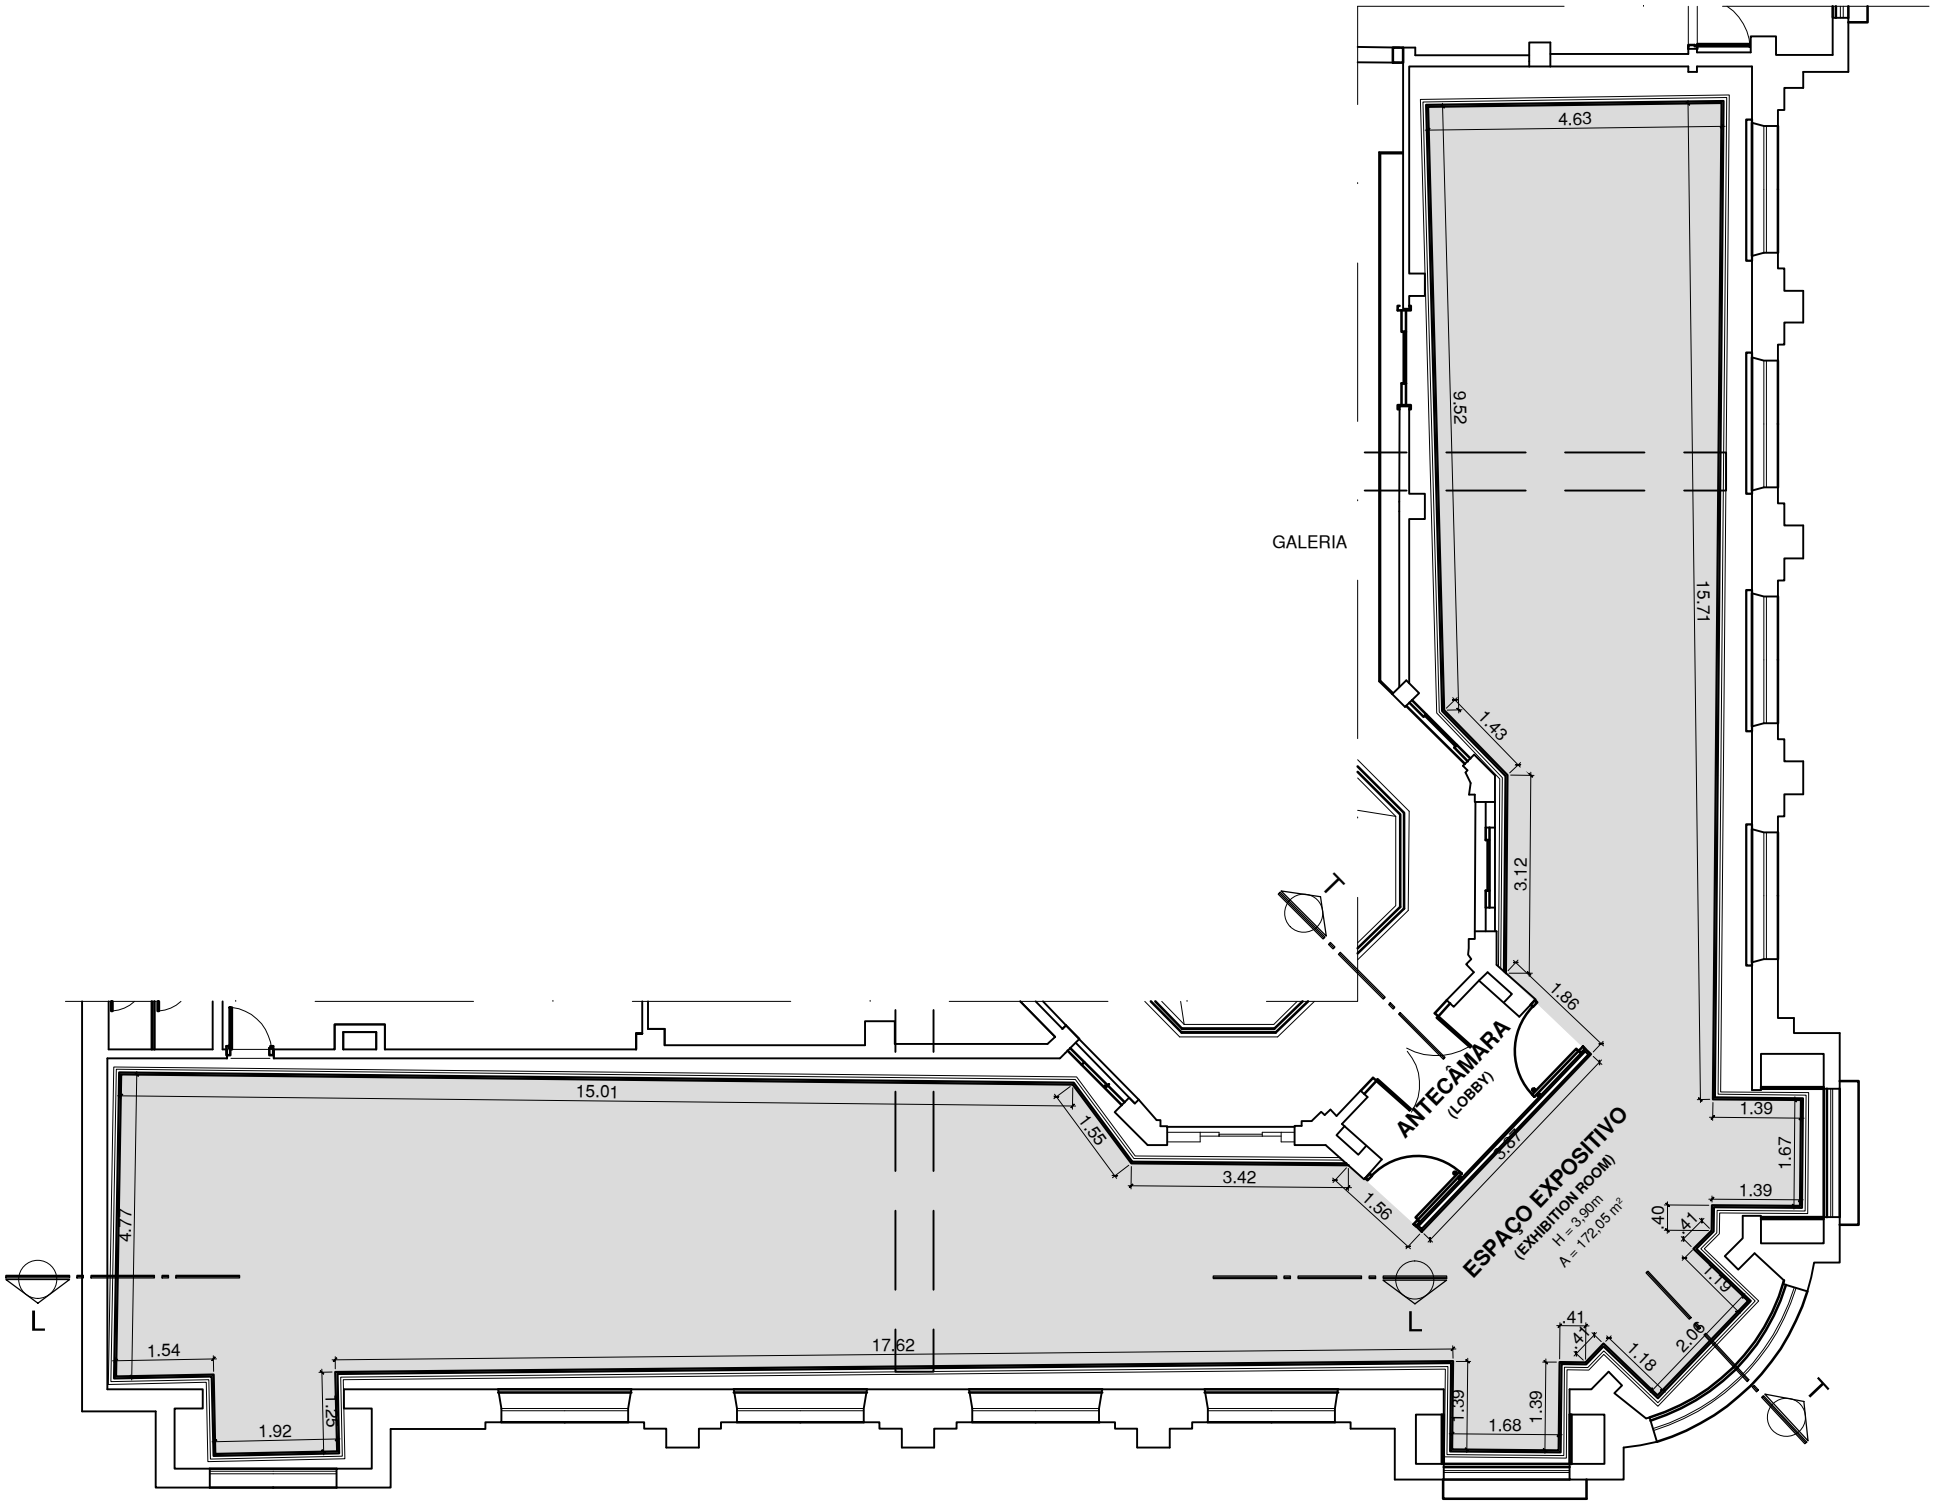

PLANTA DO 2° ANDAR
(2nd FLOOR PLAN)